

This graphic has been prepared by Boffa Miskell Limited on the specific instructions of our Client. It is solely for our Client's use in accordance with the agreed scope of work. Any use or reliance by a third party is at that party's own risk. Where information has been supplied by the Client or obtained from other external sources, it has been assumed that it is accurate. No liability or responsibility is accepted by Boffa Miskell Limited for any errors or omissions to the extent that they arise from inaccurate information provided by the Client or any external source.

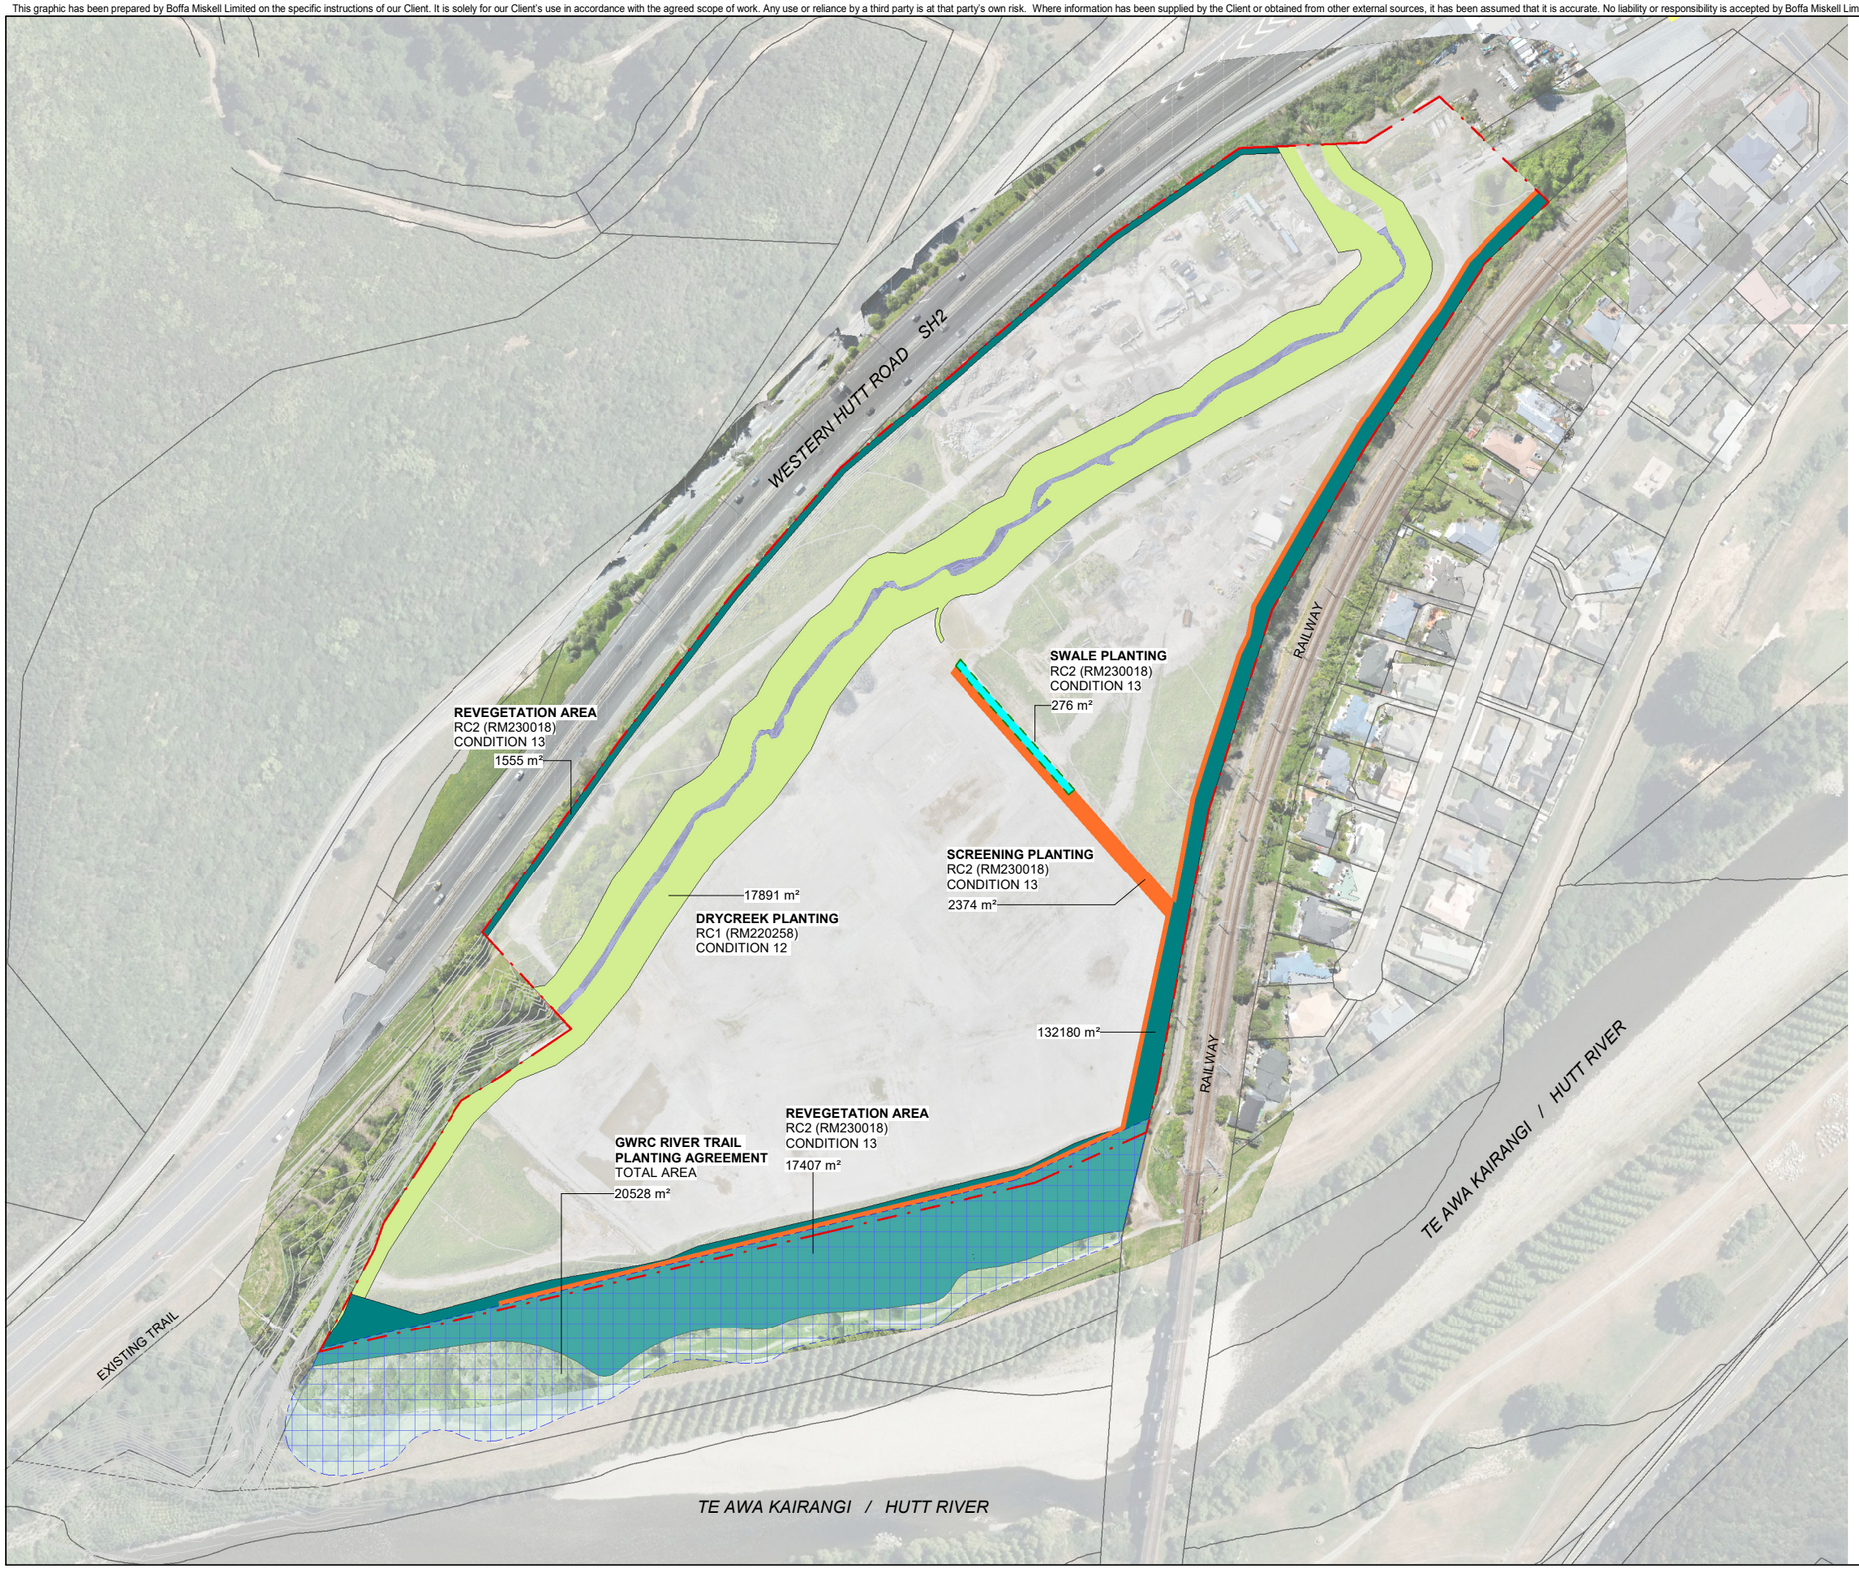

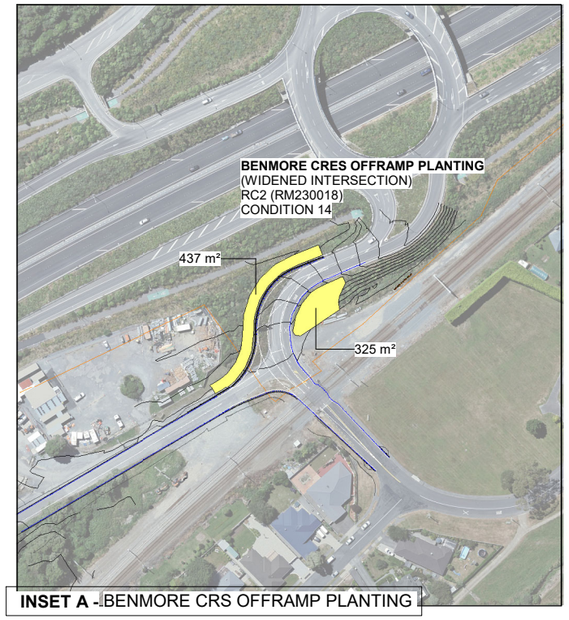

INSET A - BENMORE CRS OFFRAMP PLANTING

RC1 (RM220258) - CONDITION 12		Area m² (Total)
	DRYCREEK PLANTING	**17891 m²**
RC2 (RM230018) - CONDITION 13		
	SWALE PLANTING	**276 m²**
	SCREENING PLANTING	**2374 m²**
	REVEGETATION PLANTING	**18962 m²**
RC2 (RM230018) - CONDITION 14		
	BENMORE CRES OFFRAMP PLANTING (WIDENED INTERSECTION)	**762 m²**
GWRC PLANTING AGREEMENT		
	RIVER TRAIL PLANTING	**20528 m²**
	NOTE: *AREA OVERLAPPING WITH REVEGETATION PLANTING AT SOUTHERN SIDE OF THE SITE*	
	PROPERTY LINE	

0 m 14 m 28 m 56 m

ORIGINAL IN COLOUR

Boffa Miskell

Boffa Miskell Limited
Level 4, Huddart Parker Building
1 Post Office Square
Wellington 6011
New Zealand
Tel: +64 4 385 9315
www.boffamiskell.co.nz

Printed 23/10/2026 3:22:13 pm

NOTES

CONTRACTORS TO VERIFY ALL DIMENSIONS ON SITE PRIOR TO COMMENCING WORK;

CONTRACTORS ARE RESPONSIBLE FOR CONFIRMING THE LOCATION OF ALL UNDERGROUND SERVICES ON SITE PRIOR TO COMMENCING WORK;

FIGURED DIMENSIONS TO BE TAKEN IN PREFERENCE TO SCALED DIMENSIONS.

REV	DATE	DESCRIPTION	APr

CLIENT

CONSULTANTS

FOR INFORMATION

Te Karearea Business Park

Overall PlantingTreatment Plan

Design	BML	Scale	Date
Drawn	SSr	1:1400 @ A1	23.10.2026
Check	EMc	1:2800 @ A3	

DRAWING NO. BM210903_SK10

REVISION

C:\Users\saps\RevitDocs\BM210903_TR-BP_Stream Treatment_NZTM_R22_Saip.Srisomnuk.rvt