



Requested Alteration to Hazard Boundary

Park Rd


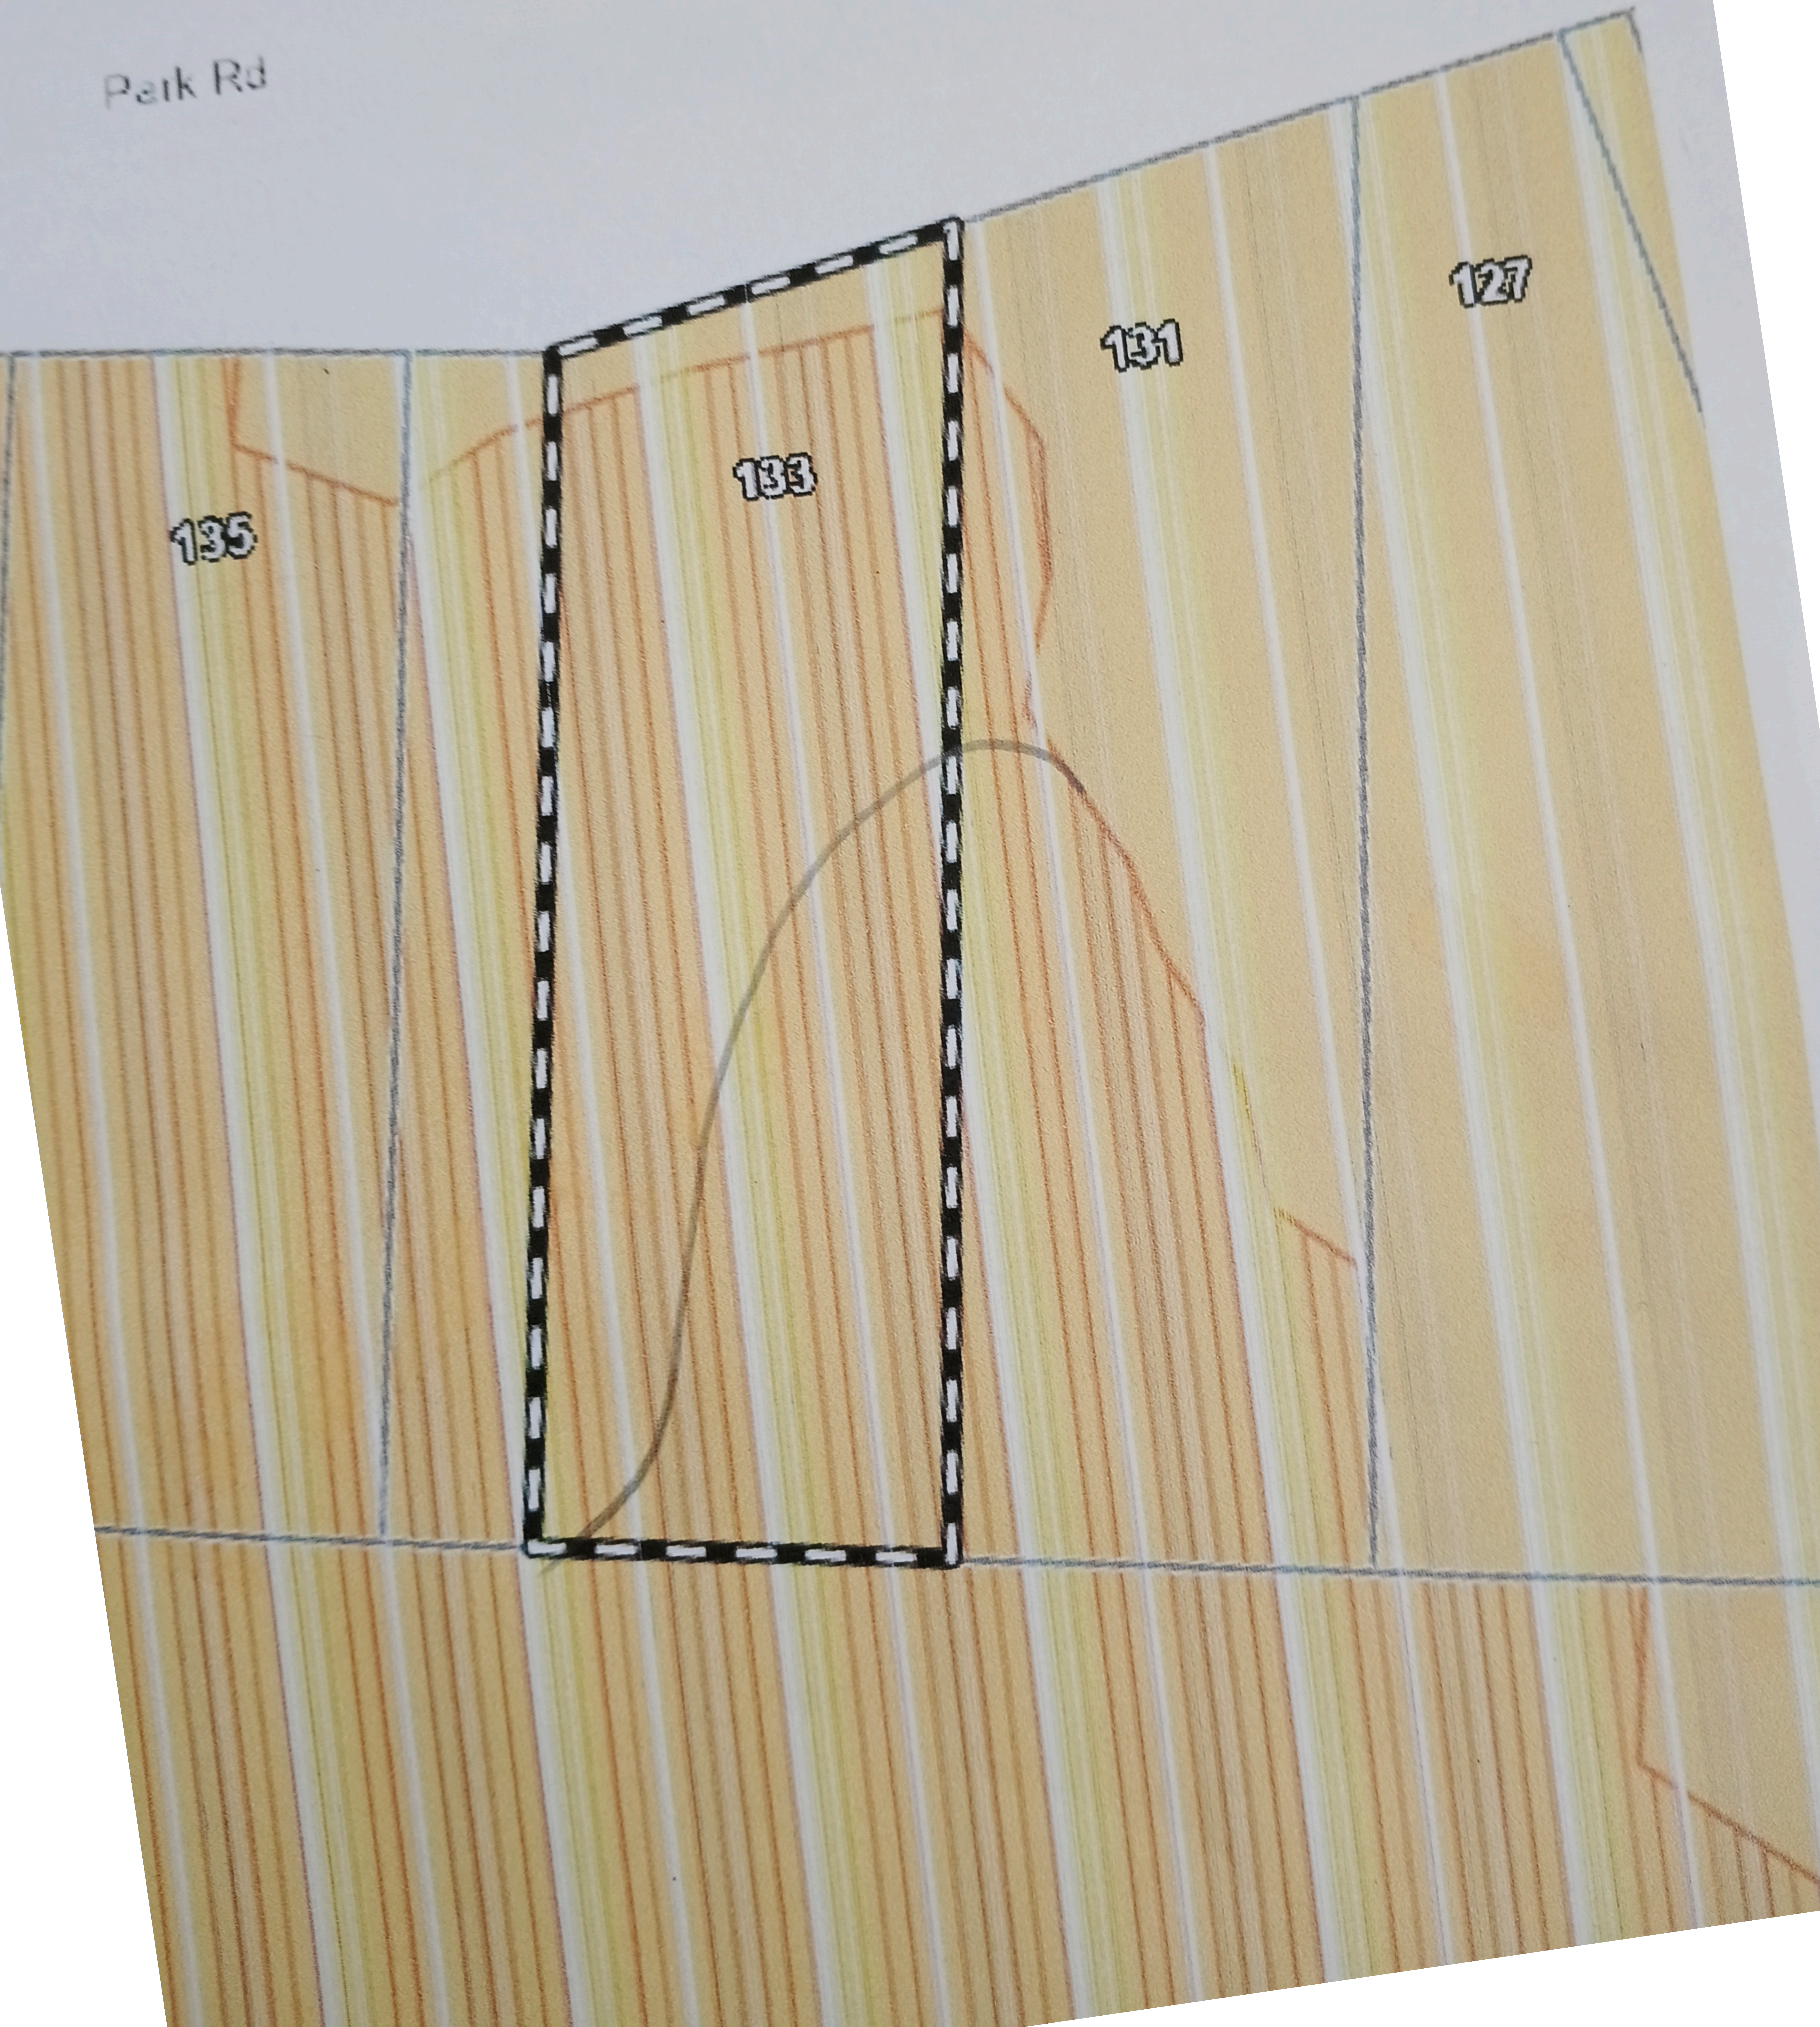


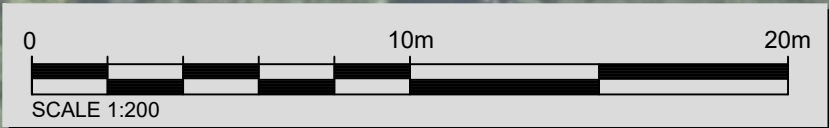

130 Park Road Topographical Sections

PLAN NO. 001

Notes:
All units in metres

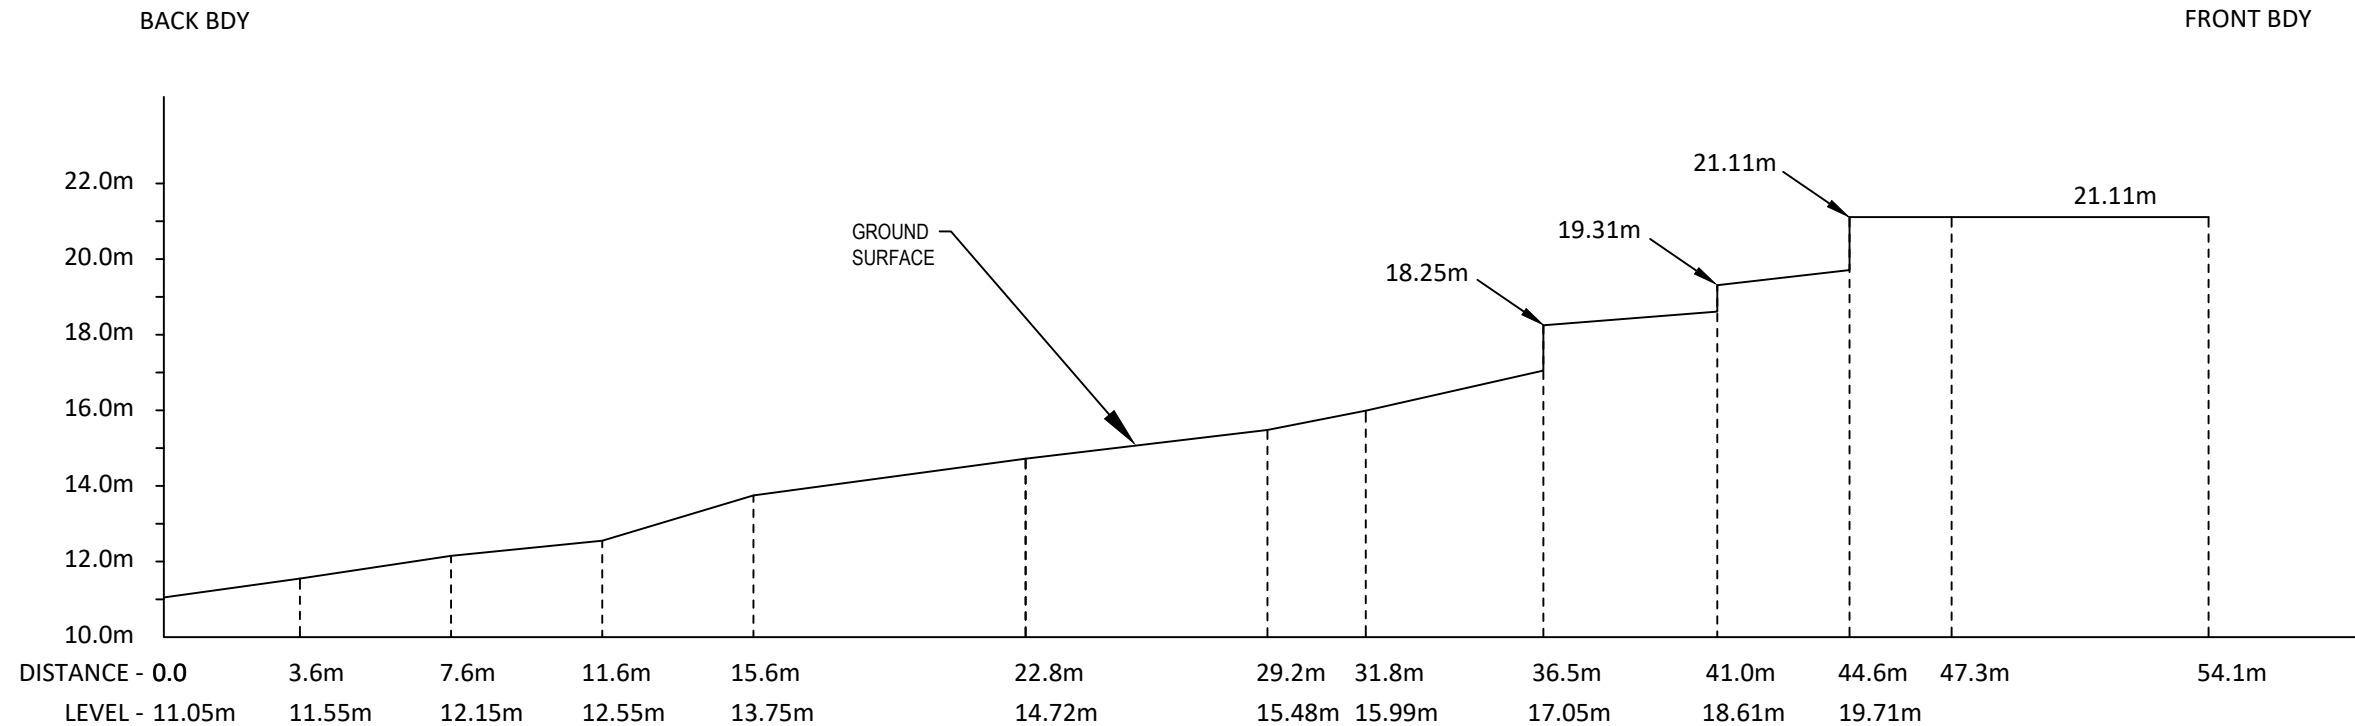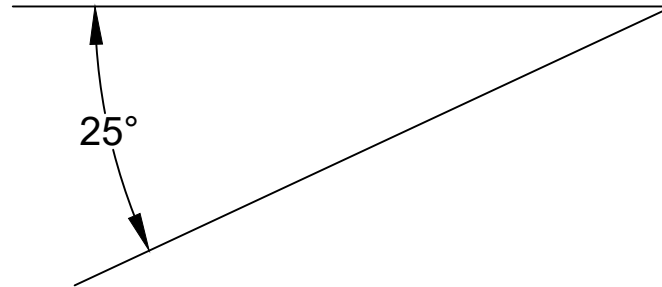



EAST BOUNDARY LONGSECTION
(SCALE 1:200 NATURAL)

130 Park Road Topographical Sections

PLAN NO. ELSEC1

Notes: All units in metres

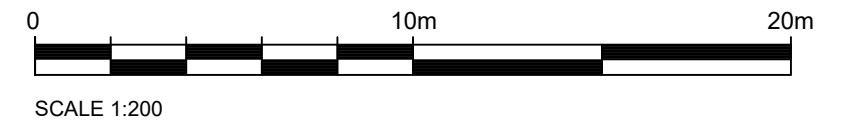

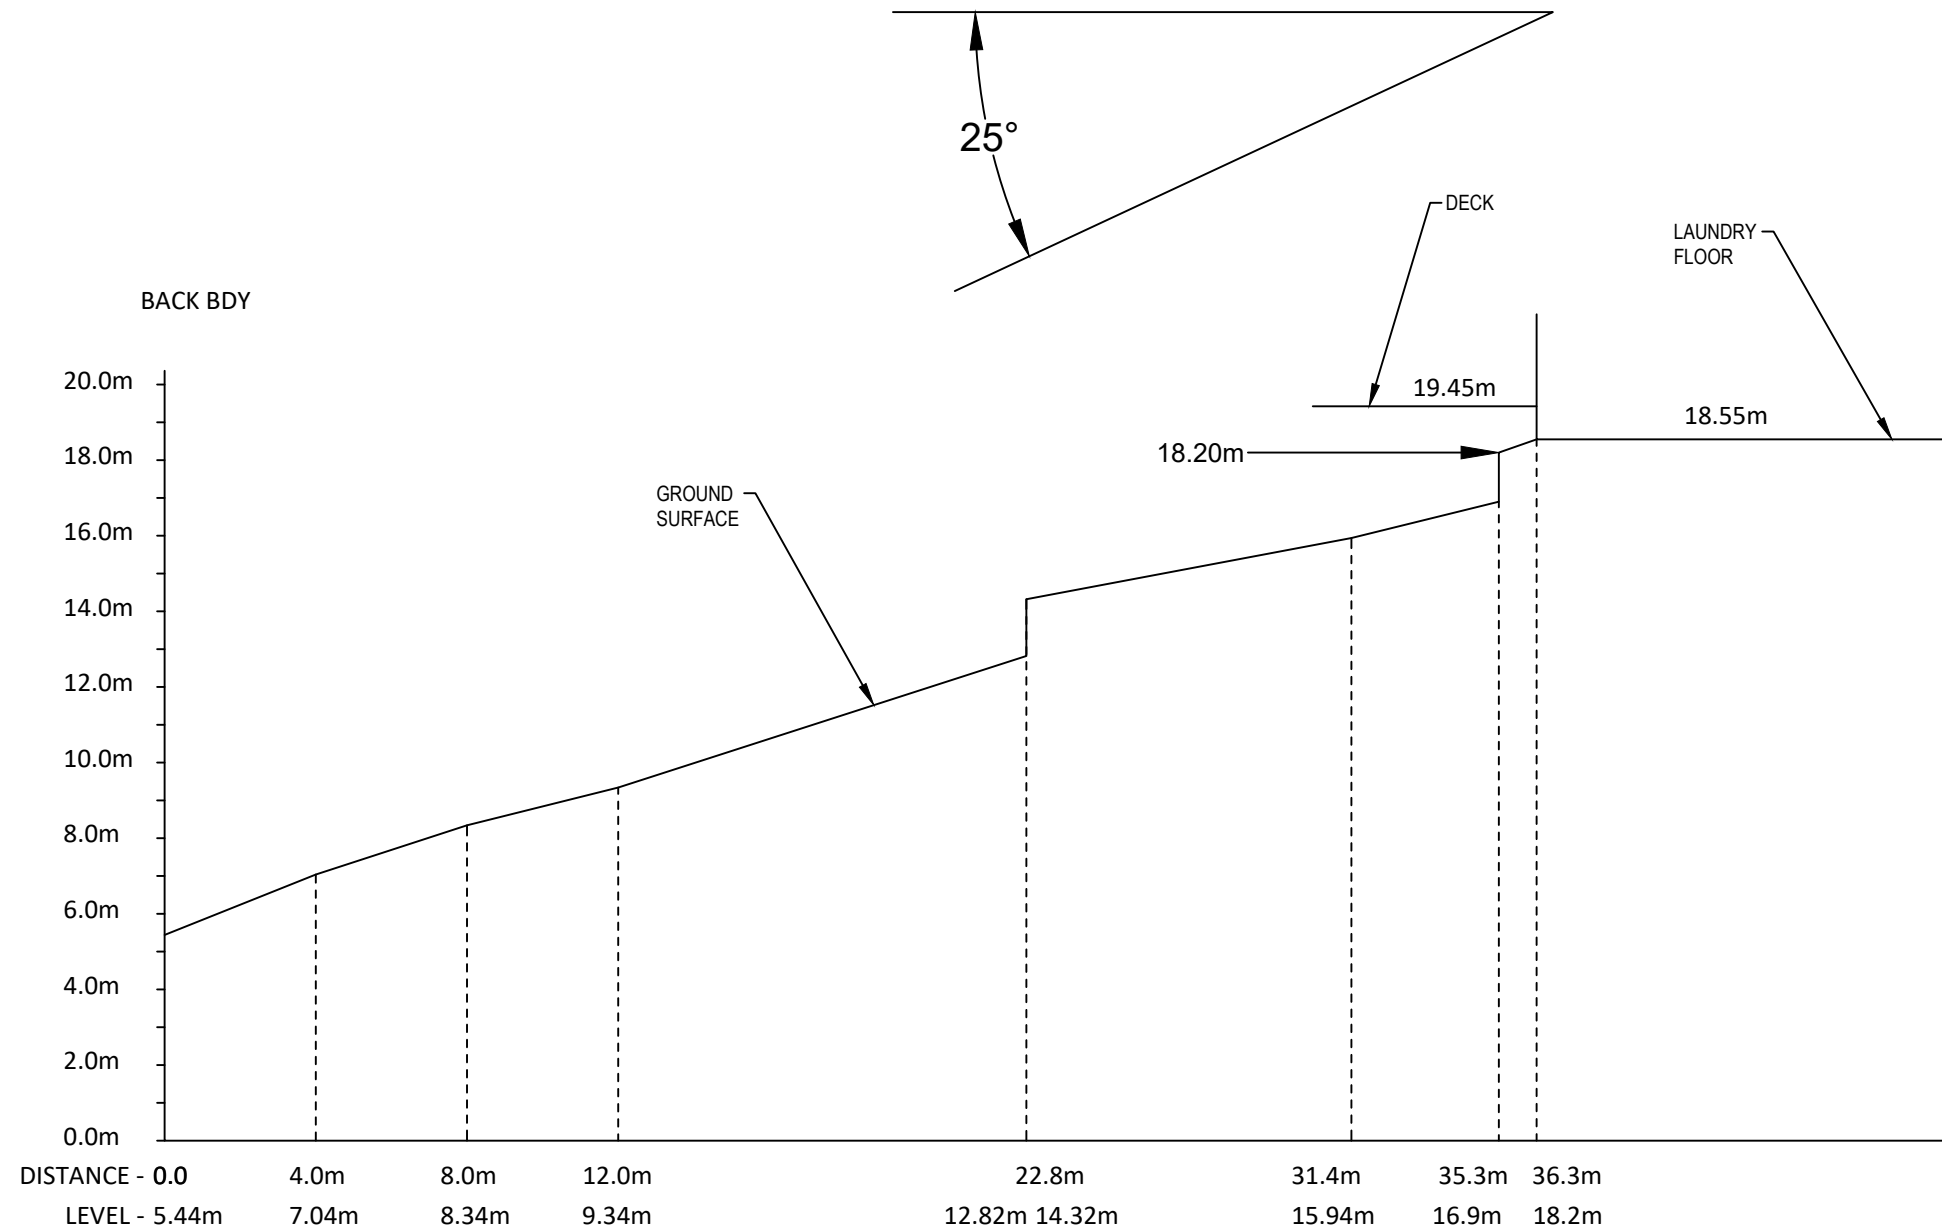




GULLY LONG SECTION
(SCALE 1:200 NATURAL)

130 Park Road Topographical Sections

PLAN NO. GLSEC1

Notes: All units in metres

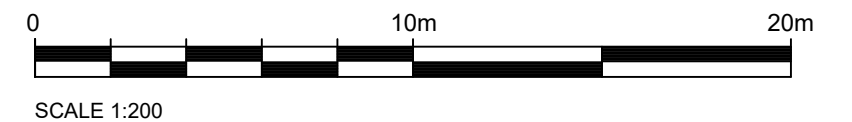

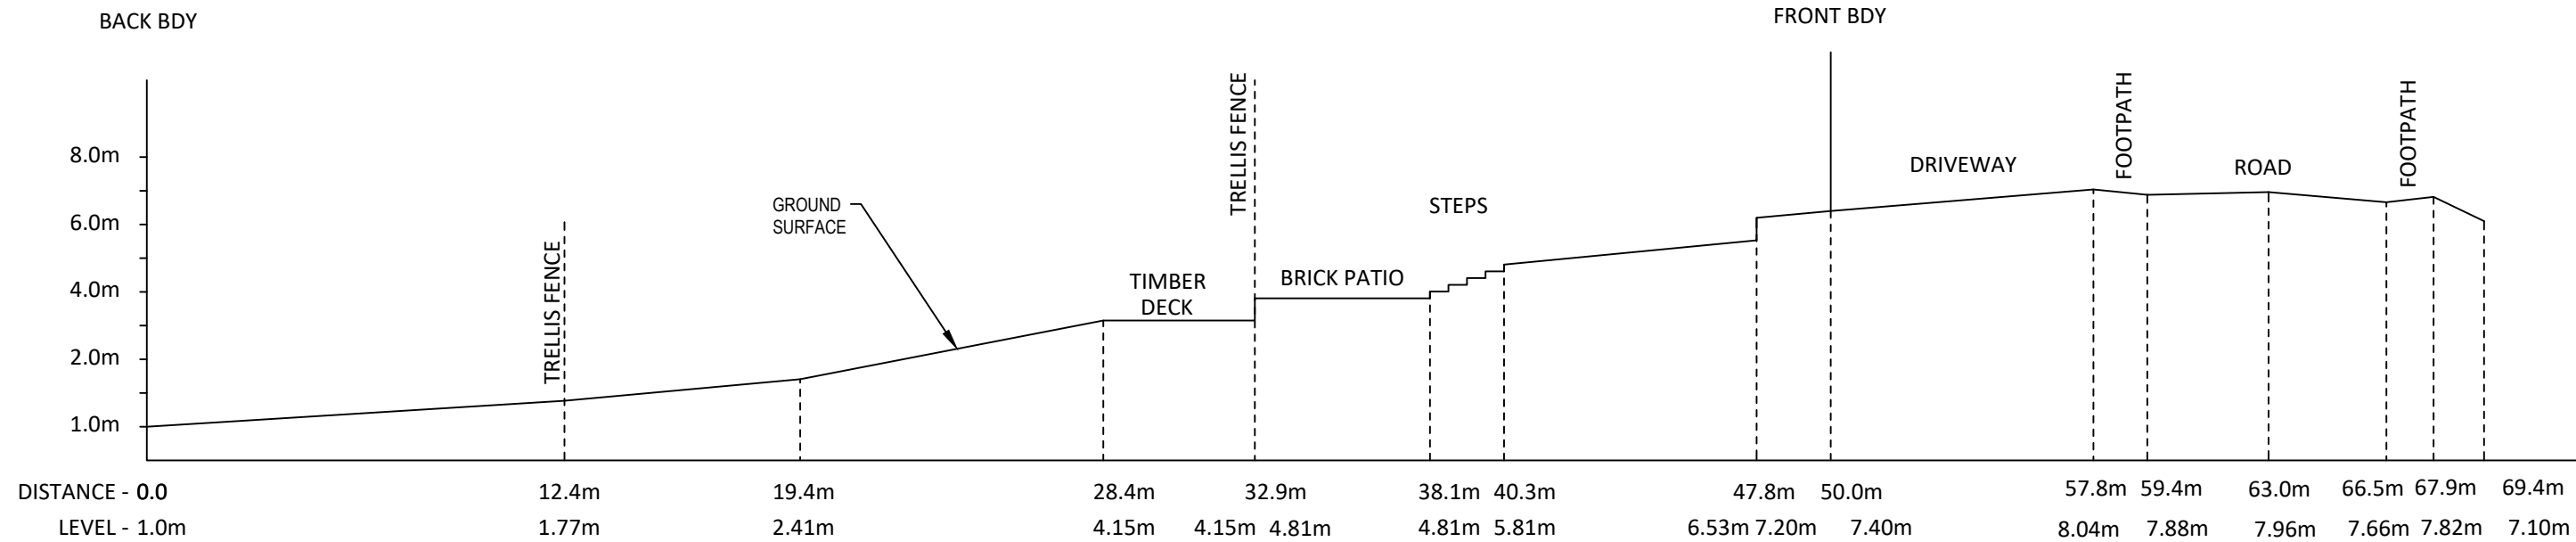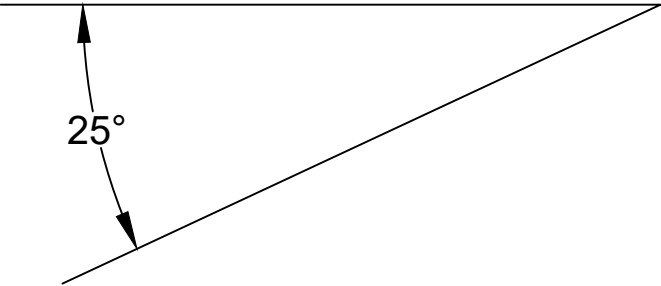




WEST BOUNDARY
(SCALE 1:200 NATURAL)

130 Park Road Topographical Sections

PLAN NO. WLSEC1

Notes: All units in metres

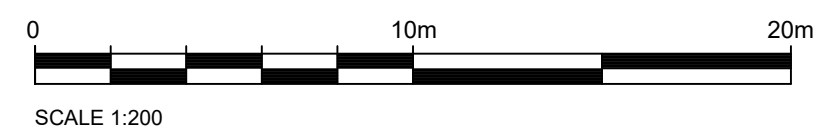

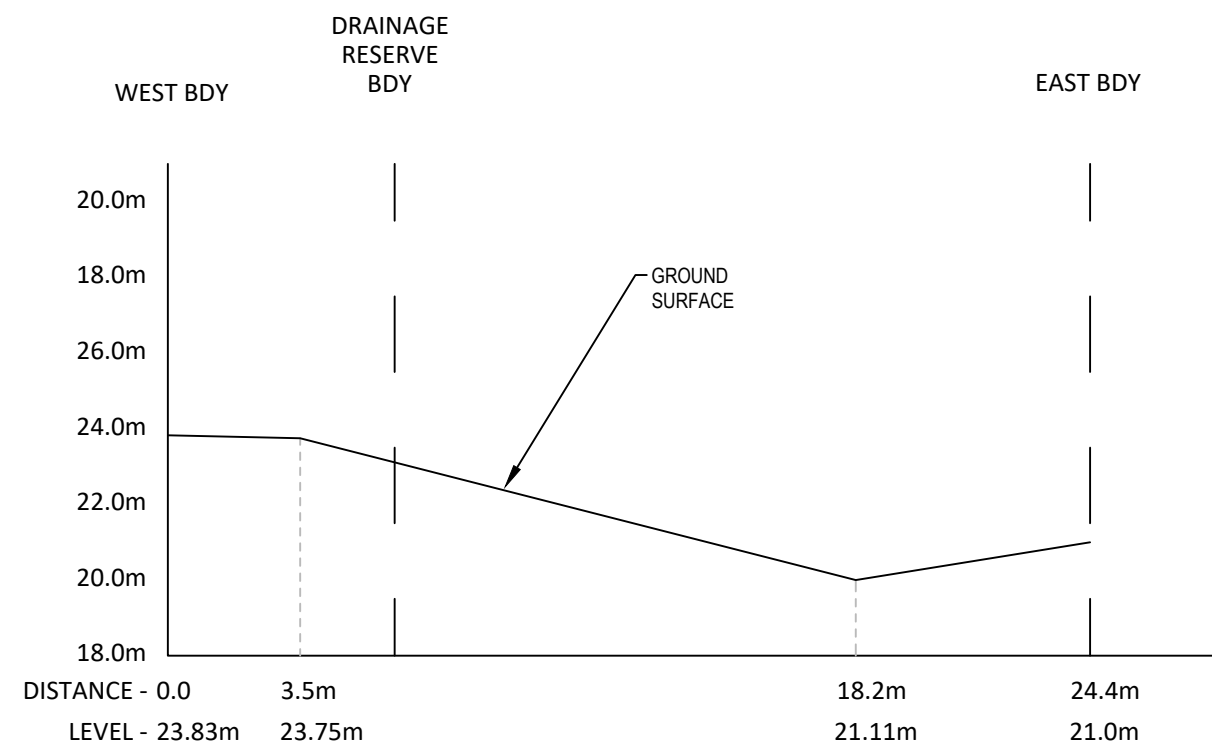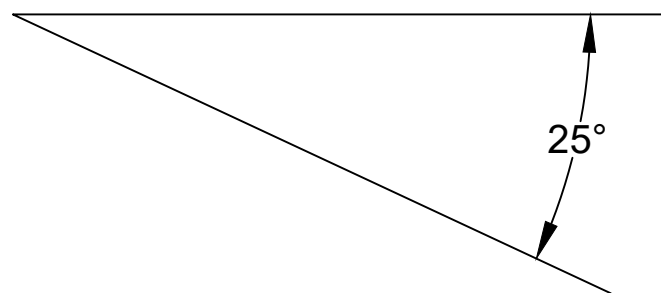




FRONT BDY CROSS-SECTION 1-1
(SCALE 1:200 NATURAL)

130 Park Road Topographical Sections

PLAN NO. XSEC1

Notes: All units in metres

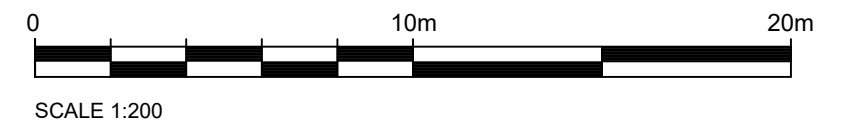

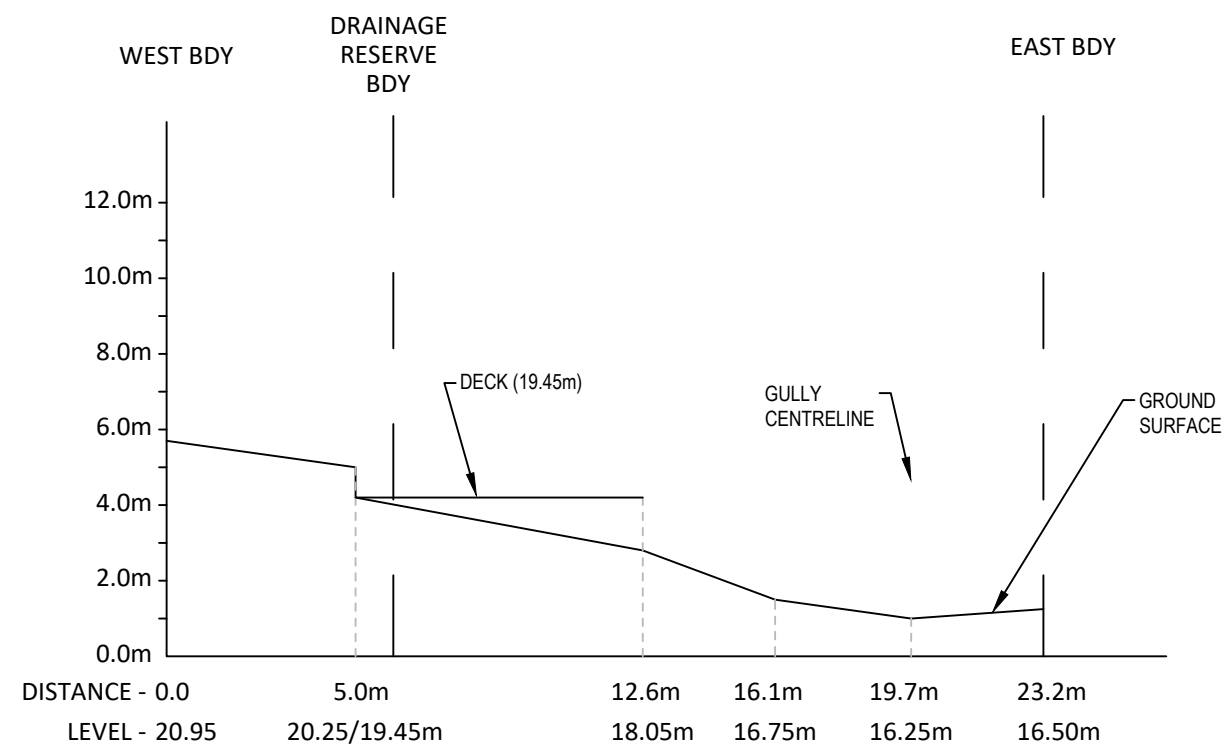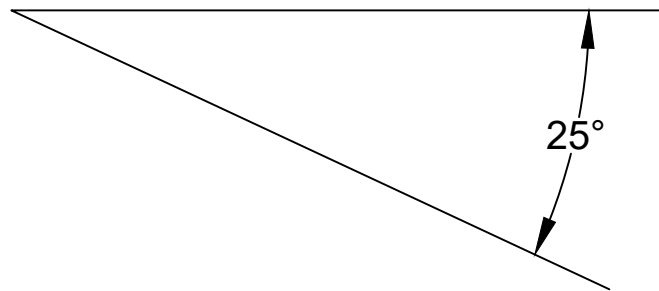



STH SIDE HOUSE CROSS SECTION
(SCALE 1:200 NATURAL)

130 Park Road Topographical Sections

PLAN NO. XSEC2

Notes: All units in metres

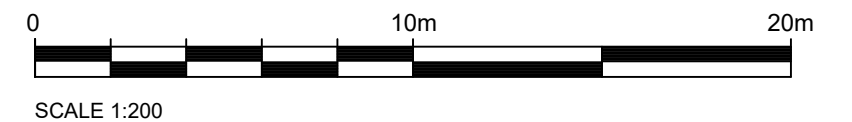

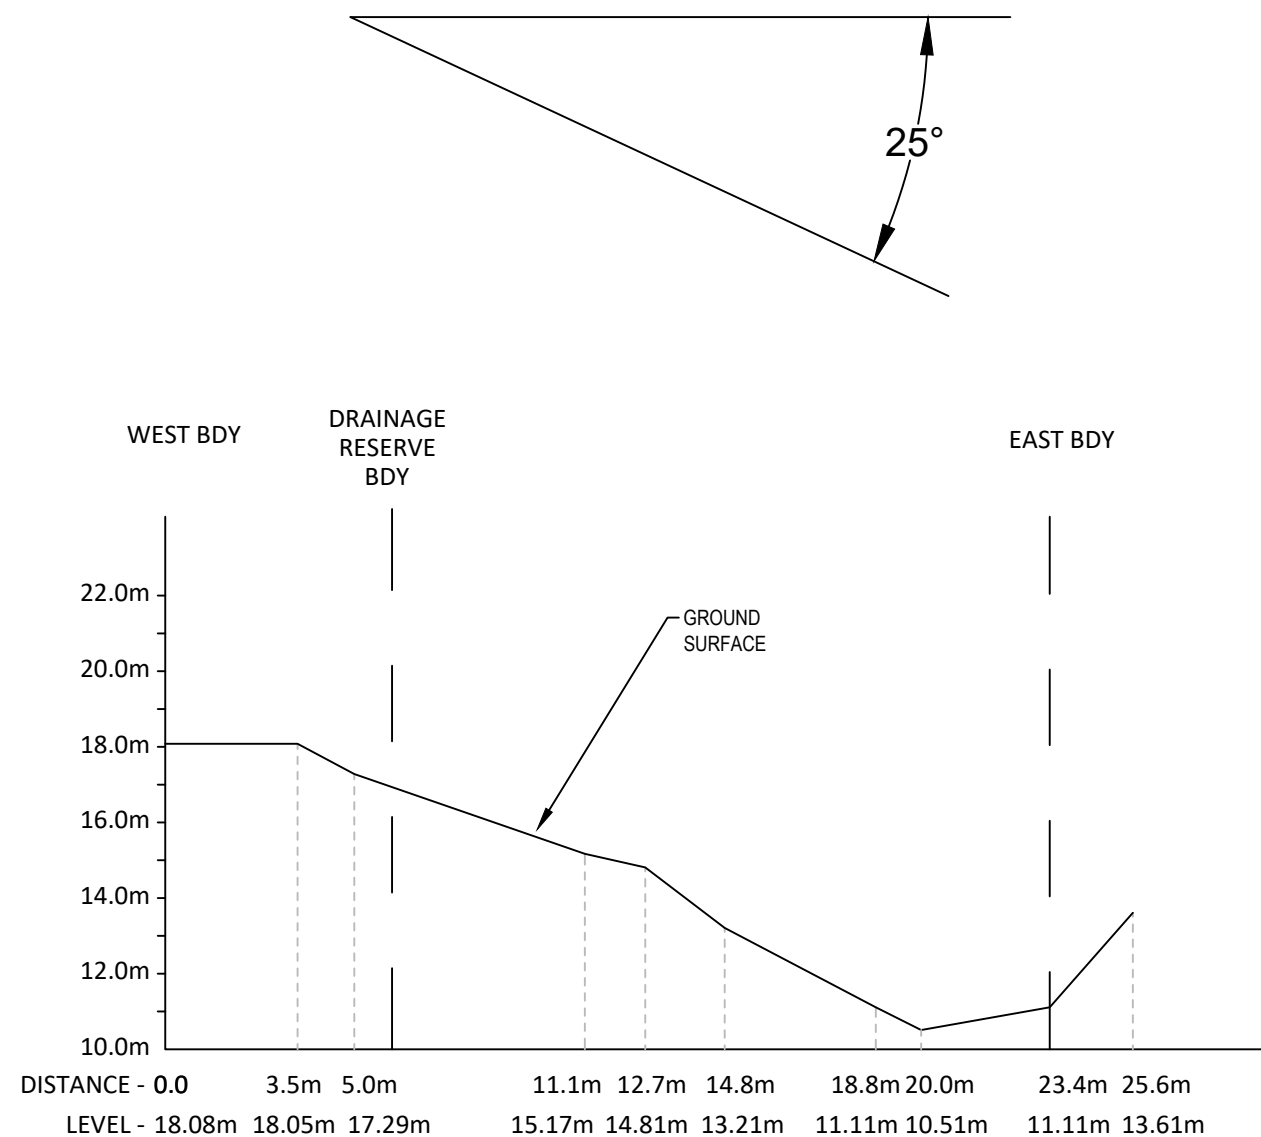

STONE STEPS CROSS SECTION
(SCALE 1:200 NATURAL)

130 Park Road Topographical Sections

PLAN NO. XSEC3

Notes: All units in metres

